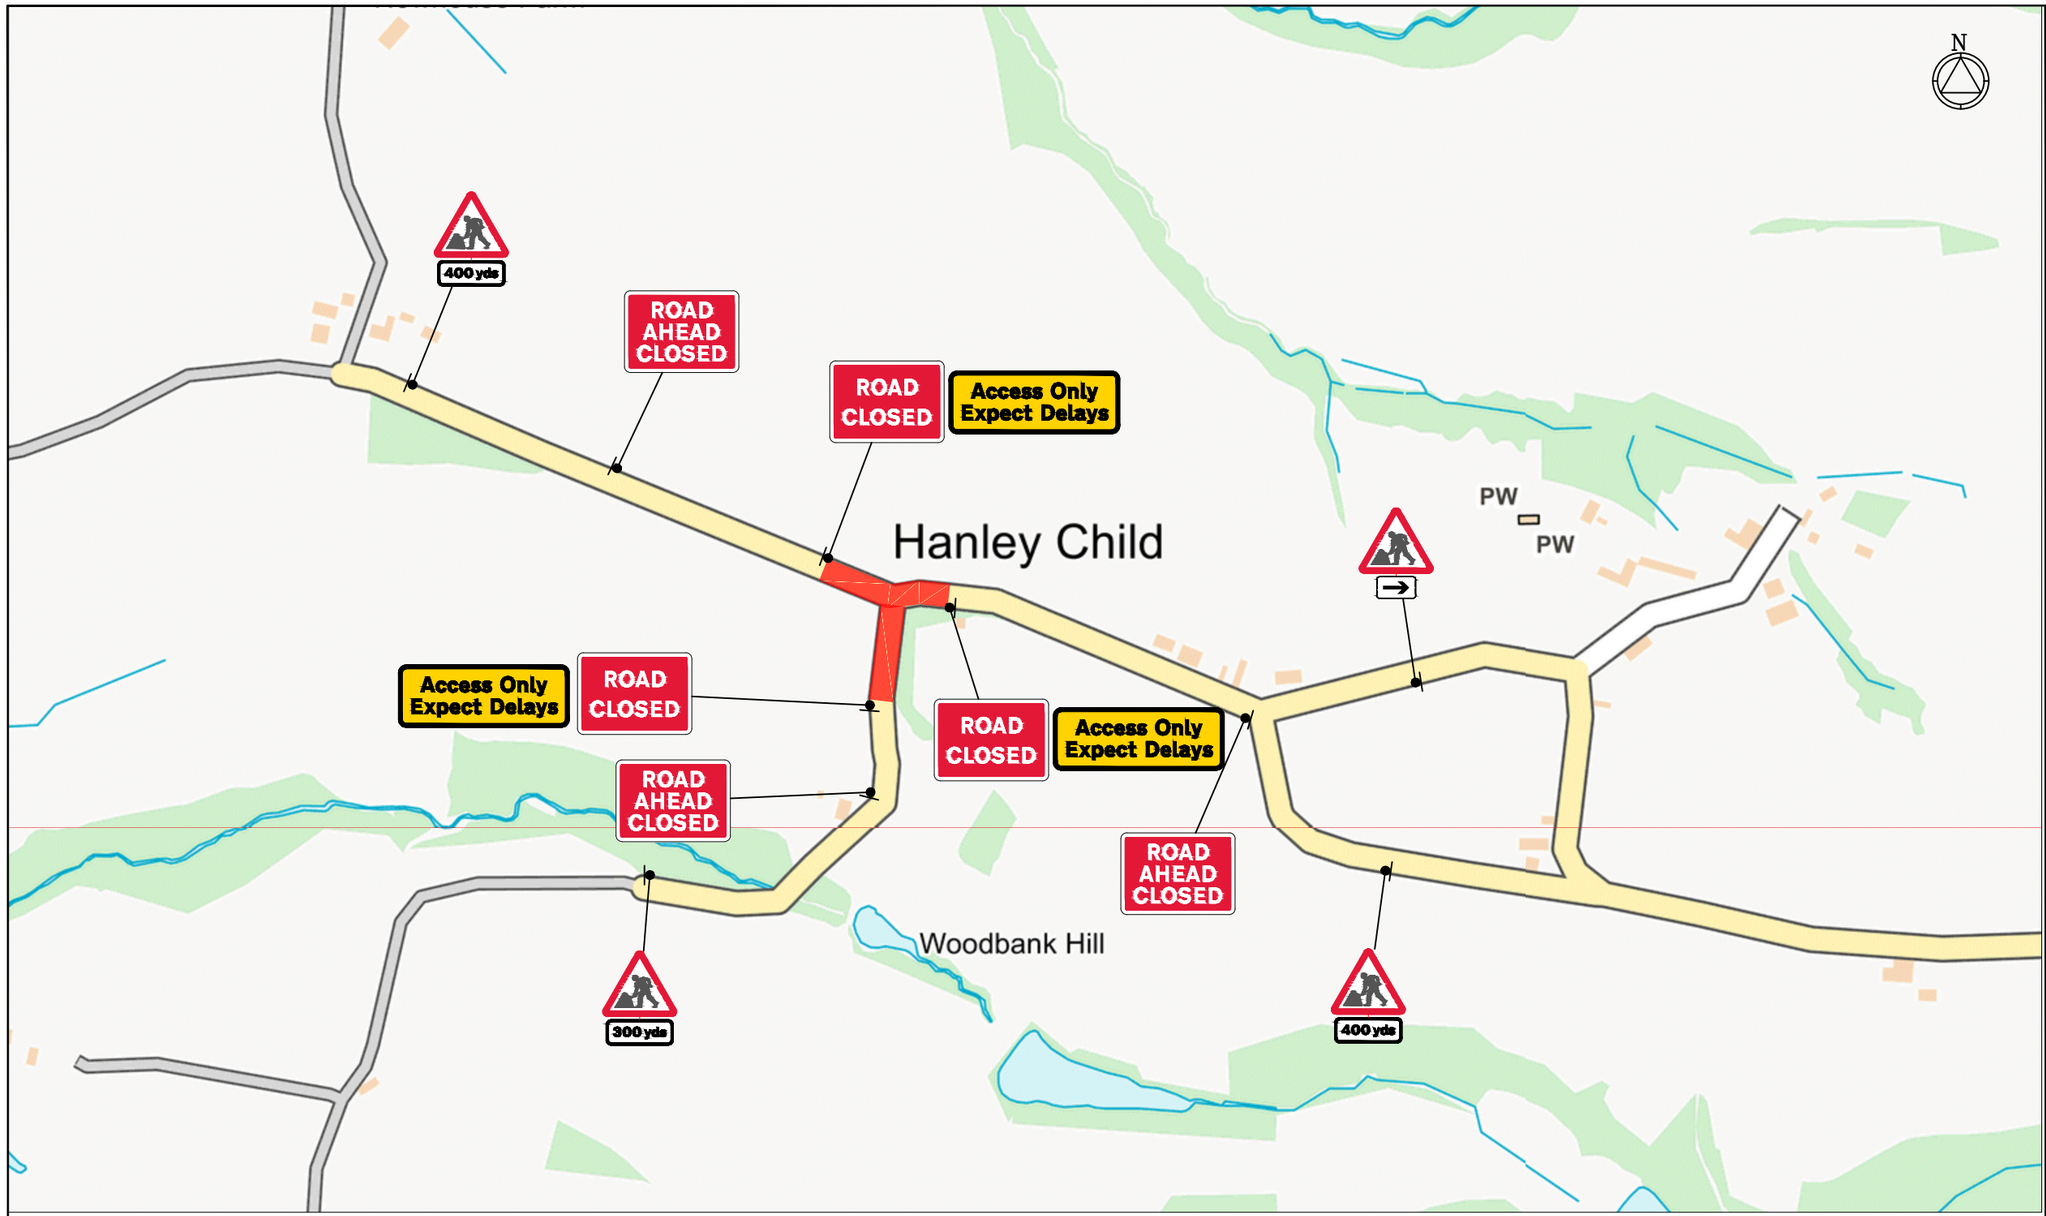

KEY

- Pedestrian Barrier
- Cone
- Sign
- Portable traffic signal
- Work area
- Closed area
- Safety Zone
- Diversion Route
- Pedestrian Route
- 1 Traffic signal phase
- Pedestrian ramp (Fixed to ground)
- TM Operative
- Marshal
- No Parking Cones
- Temporary Pedestrian Crossing

DETAIL B

Single/Dual carriageway 40mph or less - 450mm traffic cones, spacing 1.5m.
Single/Dual carriageway 50mph or more - 750mm traffic cones, spacing 1.5m.
Dual carriageway national speed limit - 750mm traffic cones, spacing 1.5m, relaxation 3m.

Notes:
1) During darkness, warning lights to BS EN 12352:2006 should be provided in accordance with Table A1.3 (Appendix 1).
2) 45° tapers have 1.5m spacing, no relaxations.
3) On motorways and NSL AP dualls with hard shoulders, 1m cones will be required for both standard and relaxation works for lead tapers and the facing wall of lane changes.

DETAIL C2

Single carriageway 40mph or less - 450mm traffic cones.
Single/Dual carriageway 50mph or more - 750mm traffic cones.

Notes:
1) During darkness, warning lights to BS EN 12352:2006 should be provided in accordance with Table A1.3.

Scan QR for location
EASTINGS & NORTHINGS:
364531 , 265177

MJ Quinn

Client
openreach

Works Description
REPLACE POLE X2

Address
USRN: 24411638
U95401 HANLEY CHILDE, HANLEY CHILDE
WR15 8QY

TM Type
ROAD CLOSURE
LONG DELAYS
17 SIGNS

Design: D.PARRY	Drawn: C.PARRY	Chkd: M.CARR
Date: 03.07.25	Date: 03.07.25	Date: 03.07.25
Scale: NTS	Status: DRAFT	Revision: N/A

Drawing No
67-1900-0000982-WG5K598L-KYRE-51-4000

Road Speed

Sign Schedule

300 yds	ID: 001 Qty: 1 Ref: 572 Distance ahead to hazard
Access Only Expect Delays	ID: 002 Qty: 3 Ref: 13.9 Schedule 13-9 : Temporary Information
400 yds	ID: 003 Qty: 2 Ref: 572 Distance ahead to hazard
→	ID: 004 Qty: 1 Ref: 573 Direction to hazard right
ROAD AHEAD CLOSED	ID: 005 Qty: 3 Ref: 7010-FP-13-9 Nature of temporary hazard ahead - Road Ahead Closed
	ID: 006 Qty: 4 Ref: 7001 Road works ahead
ROAD CLOSED	ID: 007 Qty: 3 Ref: 7010-FP-13-9 Nature of temporary hazard ahead - Road Closed

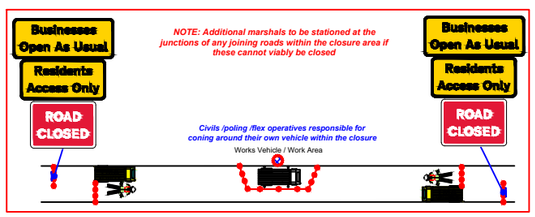

ROAD CLOSURE :

NOTES

1. All traffic signs shall comply with Chapter 8 of the Traffic Signs Manual
2. All traffic management equipment shall be provided by the Contractor, unless otherwise specified.
3. All signs shall be positioned so as not to be obscured by any other objects and shall not obstruct any other sign, permanent or temporary as much as is reasonably practicable.
4. All traffic signs shall meet the reflectorisation requirements of BS 873 : Part 6 : 1983, Table 1.
5. Works Access/Egress to be positioned to suit ongoing works.

NOTE

Diversion to be driven prior to the road closure being installed.

Plans for any road closure should be discussed by the designer with the police and any relevant Highways Authorities, if traffic is being diverted on to their network.